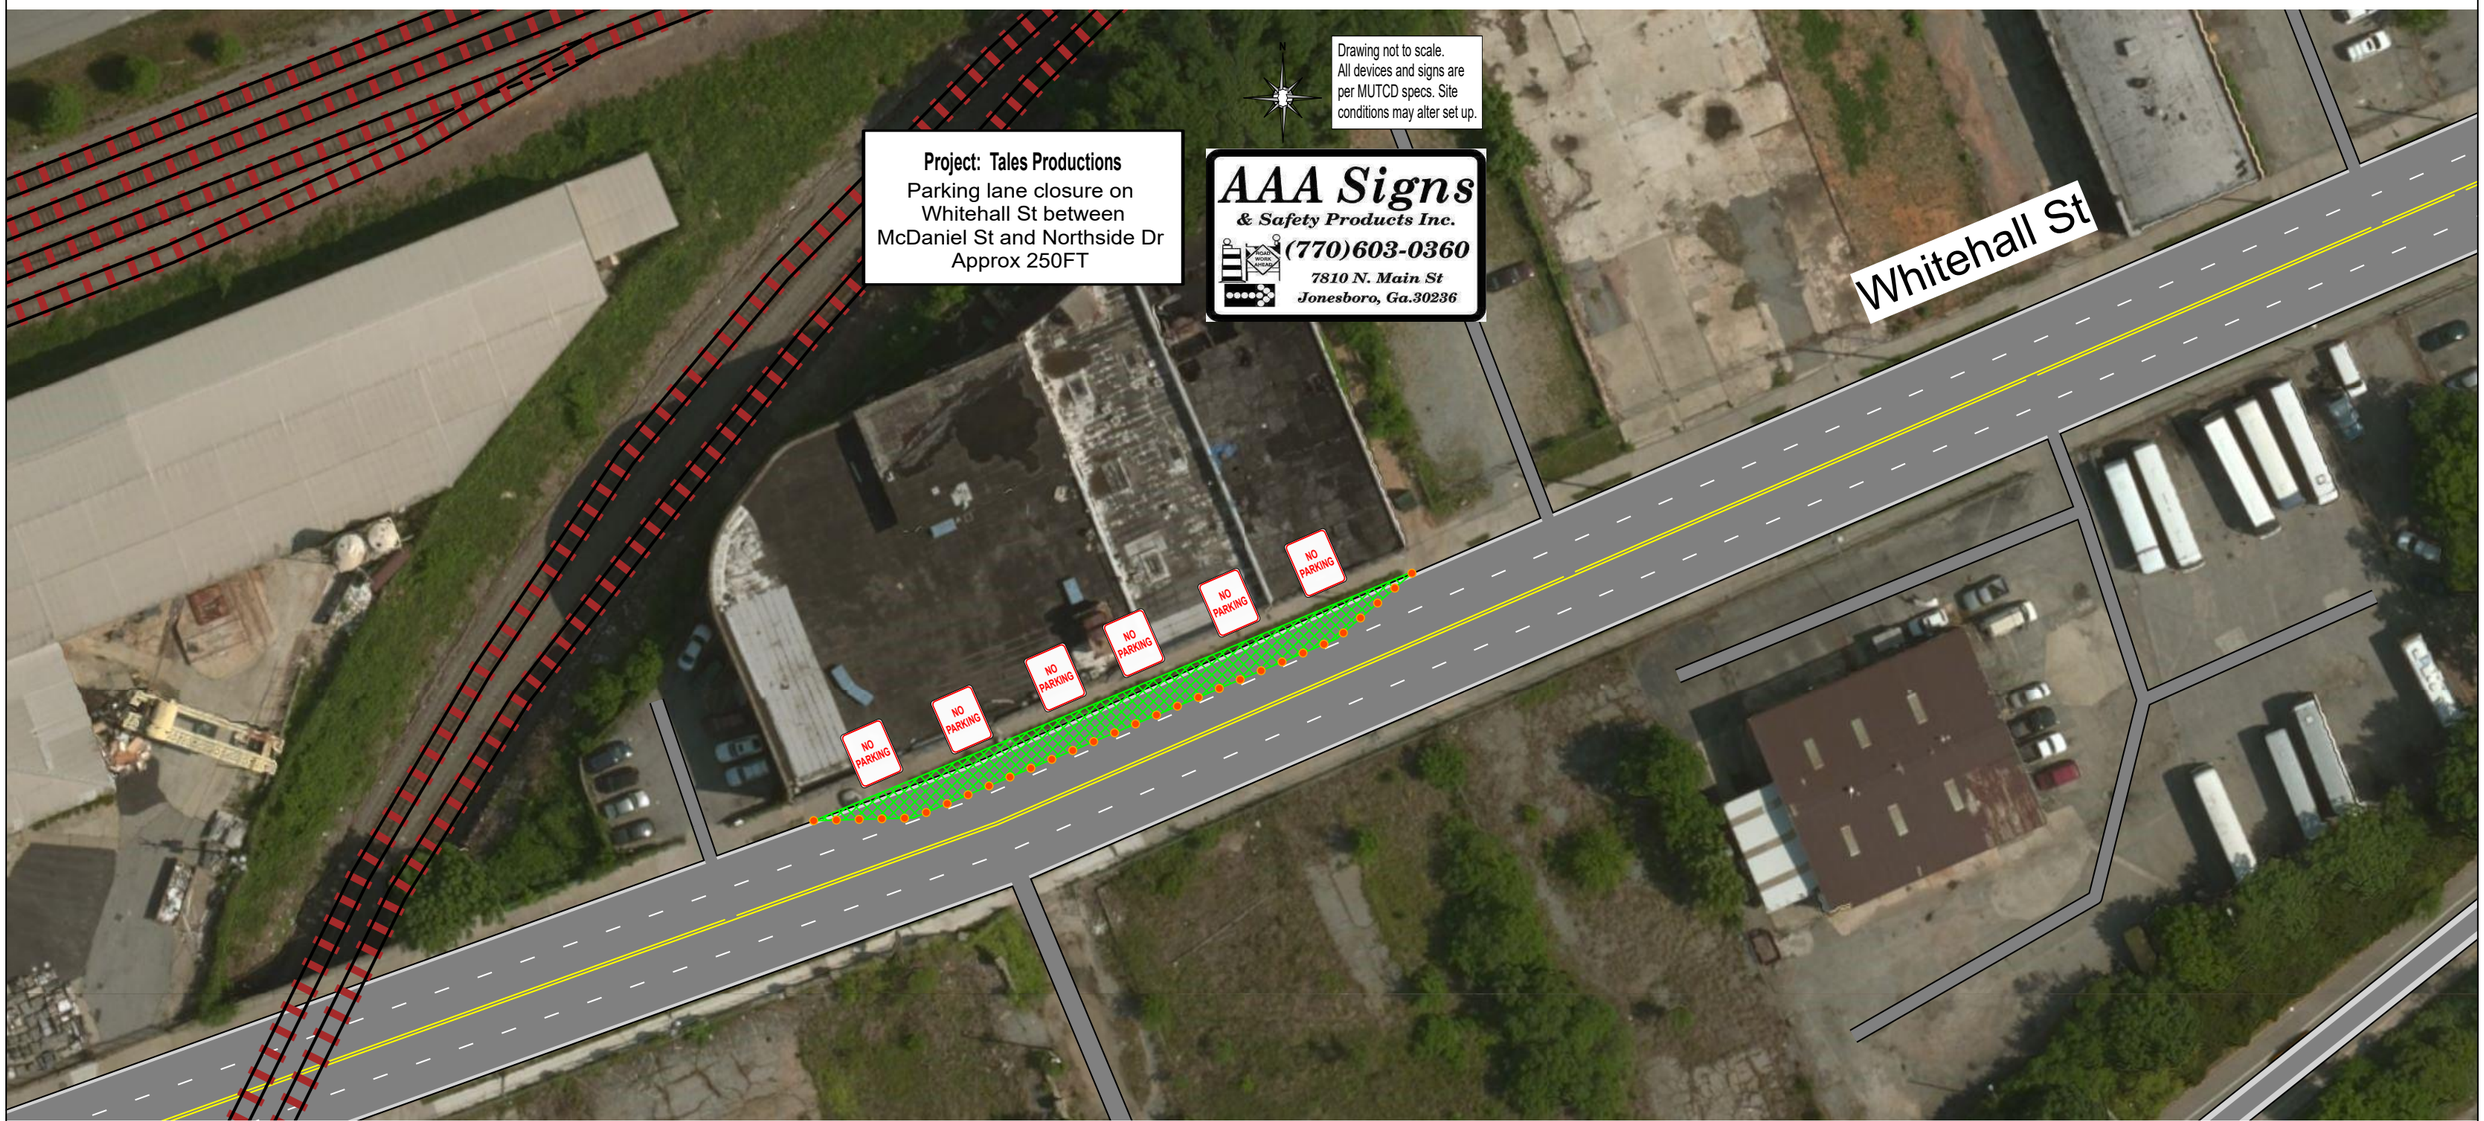
Project: Tales Productions
Parking lane closure on Whitehall St between McDaniel St and Northside Dr Approx 250FT
Drawing not to scale.
All devices and signs are per MUTCD specs. Site conditions may alter set up.
AAA Signs
& Safety Products Inc.
(770)603-0360
7810 N. Main St
Jonesboro, Ga.30236
Whitehall St
NO PARKING
NO PARKING
NO PARKING
NO PARKING
NO PARKING
NO PARKING